


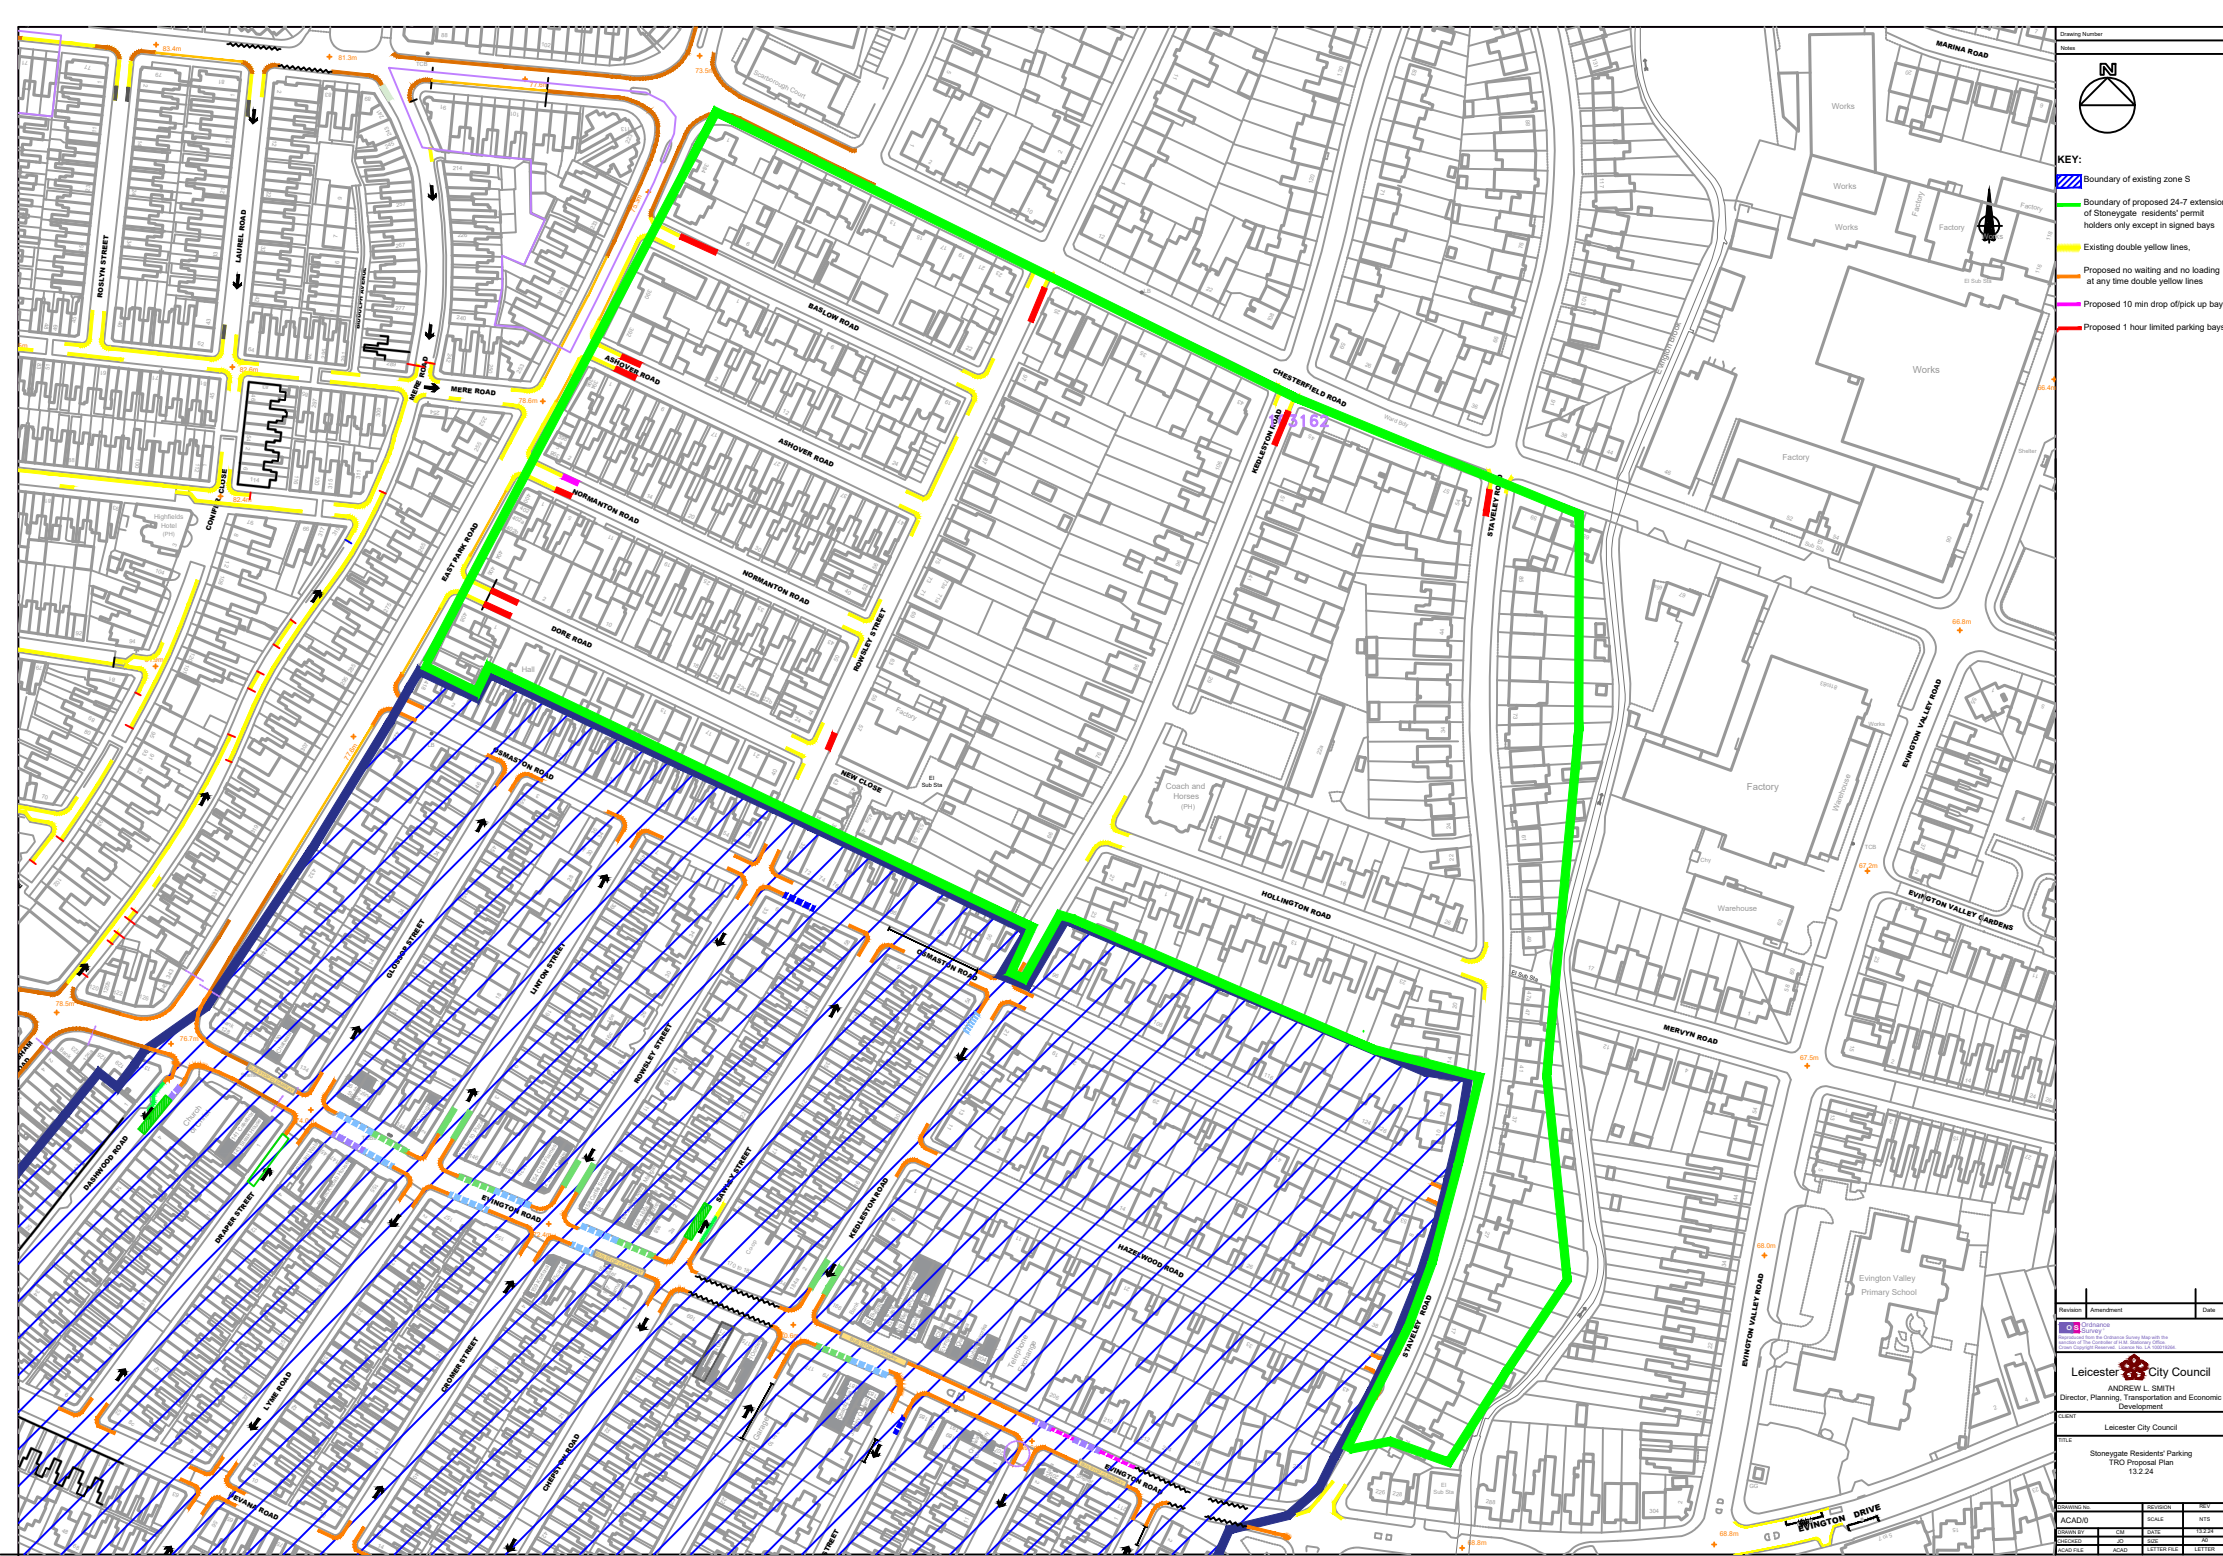

Drawing Number: 13.2.24  
Name: Stonegate Residents' Parking TRO Proposal Plan

**KEY:**

- Boundary of existing zone S
- Boundary of proposed 24-7 extension of Stonegate residents' permit holders only except in signed bays
- Existing double yellow lines
- Proposed no waiting and no loading at any time double yellow lines
- Proposed 10 min drop off/pick up bay
- Proposed 1 hour limited parking bays

|           |           |         |
|-----------|-----------|---------|
| Revisions | Amendment | Date    |
| 1         | Initial   | 13.2.24 |

|                                                               |         |         |
|---------------------------------------------------------------|---------|---------|
| Leicester City Council                                        |         |         |
| ANDREW L. SMITH                                               |         |         |
| Director, Planning, Transportation and Economic Development   |         |         |
| Client: Leicester City Council                                |         |         |
| Title: Stonegate Residents' Parking TRO Proposal Plan 13.2.24 |         |         |
| Author                                                        | Checker | Rev     |
| ACAD/D                                                        | SCALE   | N/S     |
| 13.2.24                                                       | 13.2.24 | 13.2.24 |
| 13.2.24                                                       | 13.2.24 | 13.2.24 |