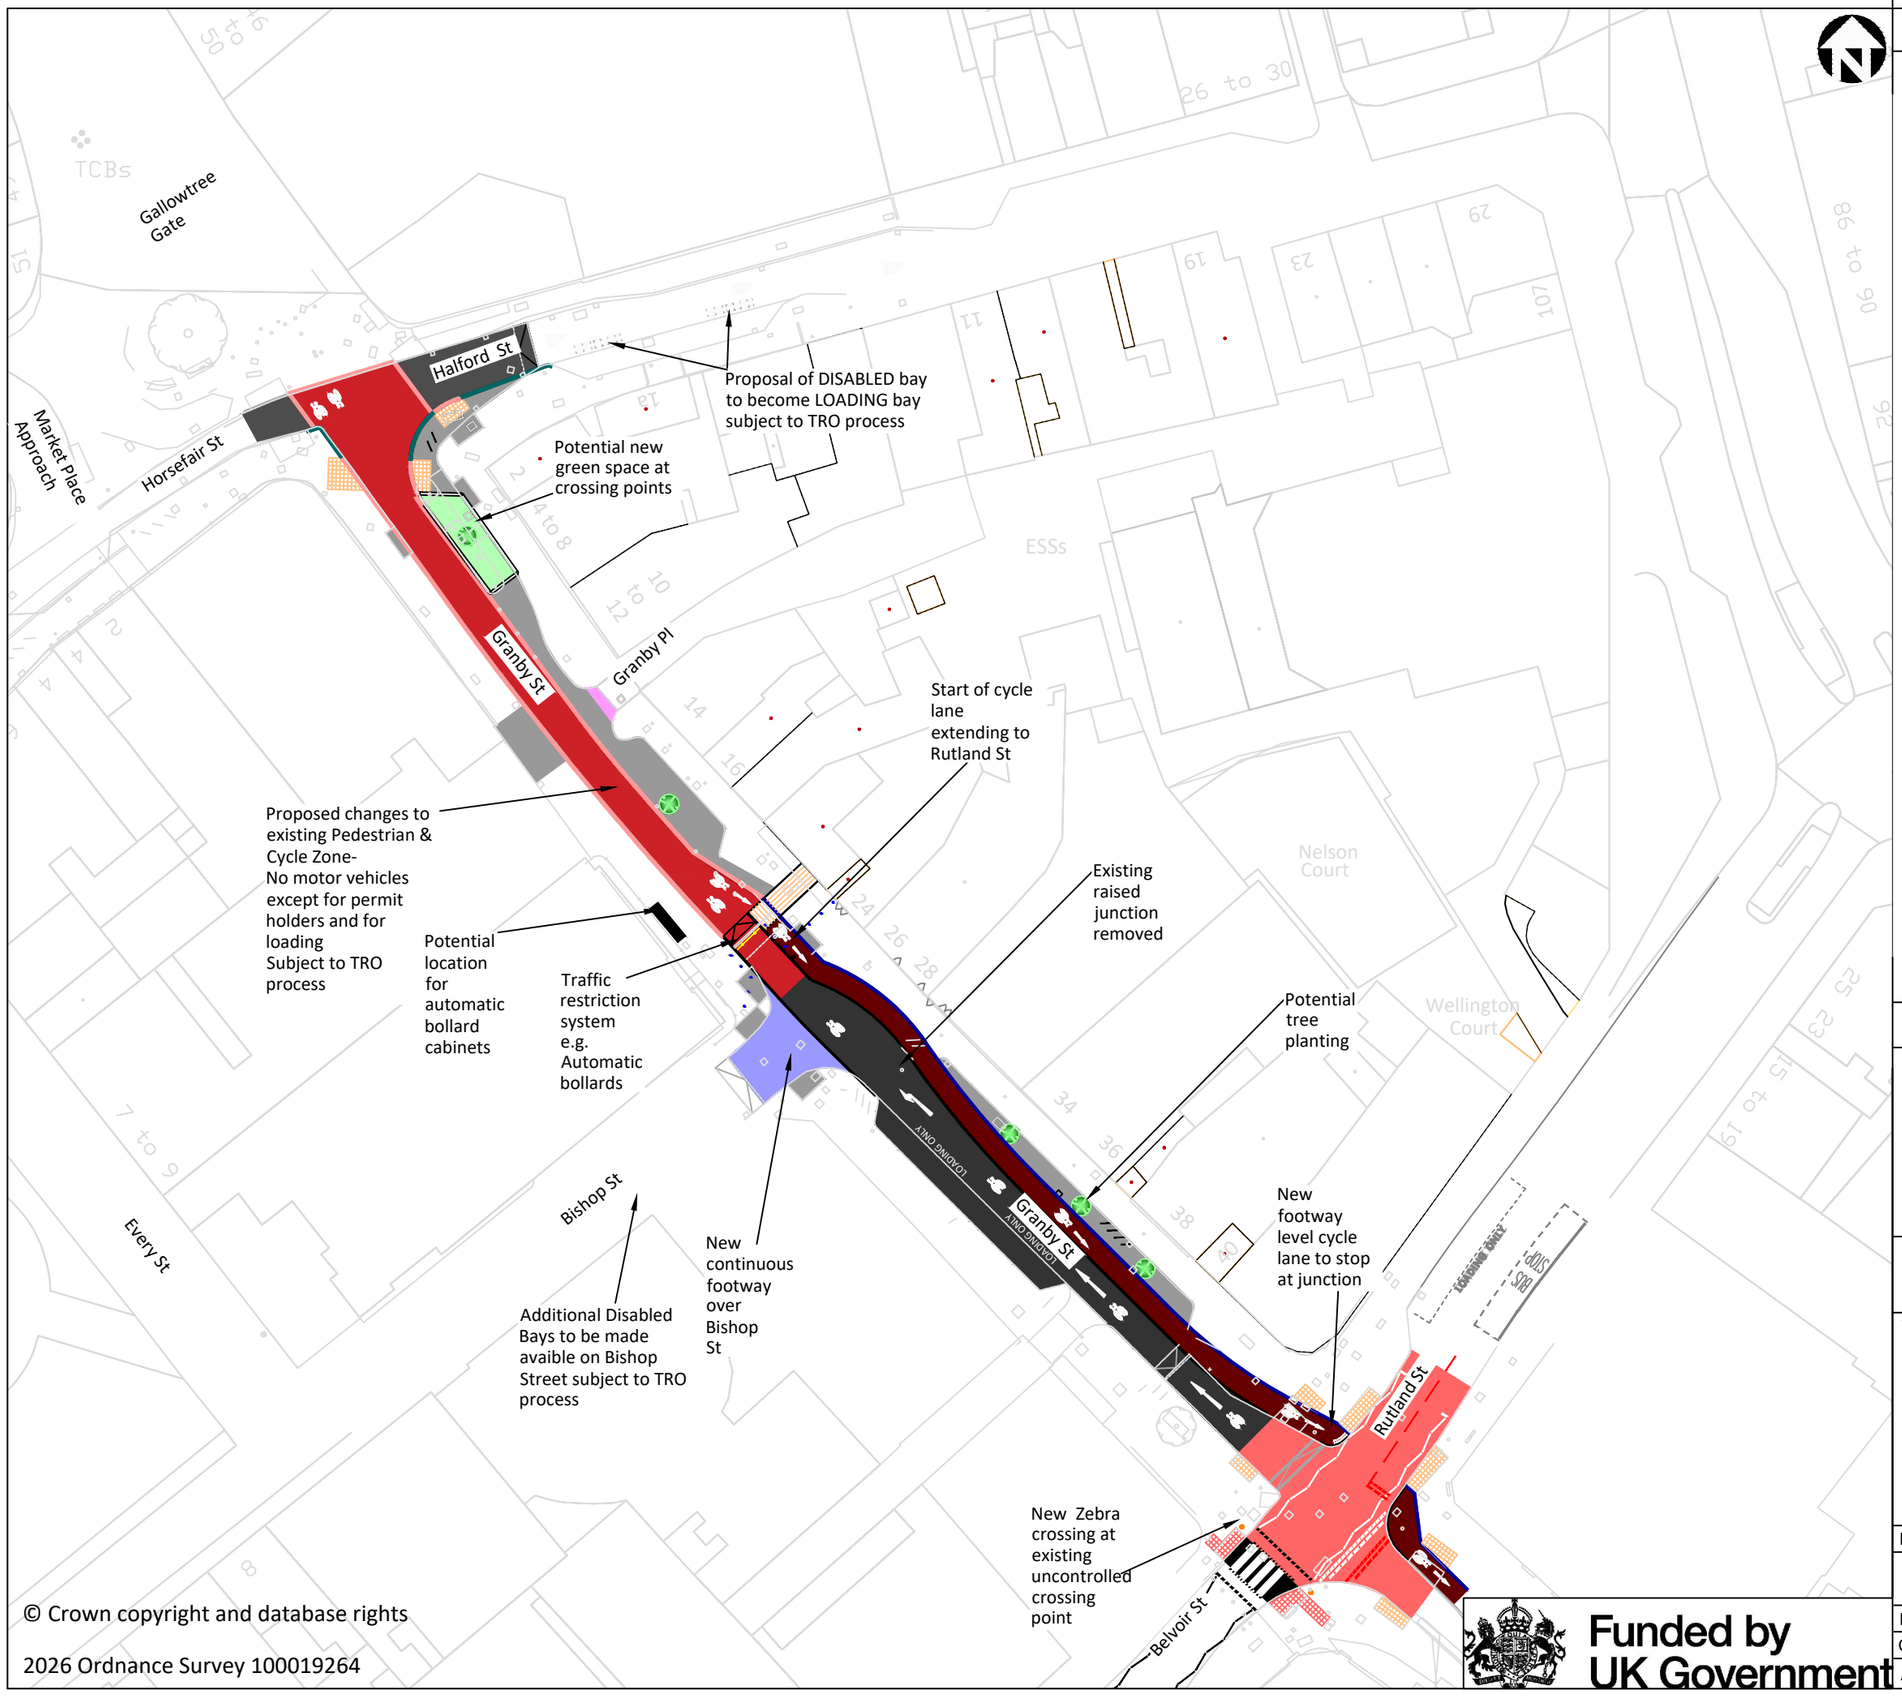


© Crown copyright and database rights

2026 Ordnance Survey 100019264

Funded by UK Government

Notes

Key:

- Carriageway
- Proposed cycle lane raised to footway level
- Existing red chipped surfacing at junction to remain
- Existing carriageway to become shared area within pedestrian zone
- New footway construction
- Existing raised table block paving to be resurfaced with asphalt
- Proposed low level planting or tree area tbc
- Proposed continuous footway. Surface to match footway paving
- Existing block paved ramp raised to footway level and resurfaced with paving slab to match surround
- Indicative tree planting area subject to ground conditions and location suitability
- 300mm wide pink granite kerbs laid flush/6mm
- 300mm wide pink granite kerbs laid 25mm to carriageway

Revision	Amendment	Date

Leicester City Council

Planning, Development and Transportation

CLIENT

LEICESTER_CITY_COUNCIL

TITLE

GRANBY_STREET CONSULTATION_PLAN GENERAL_ARRANGEMENT

DRAWING No.	REV	SCALE
N122168C/2600/GSCP	A	1:100

DRAWN BY	FW	DATE	NOV_26
CHECKED	.	SIZE	A3
ACAD FILE	-	UPRN	N122168C