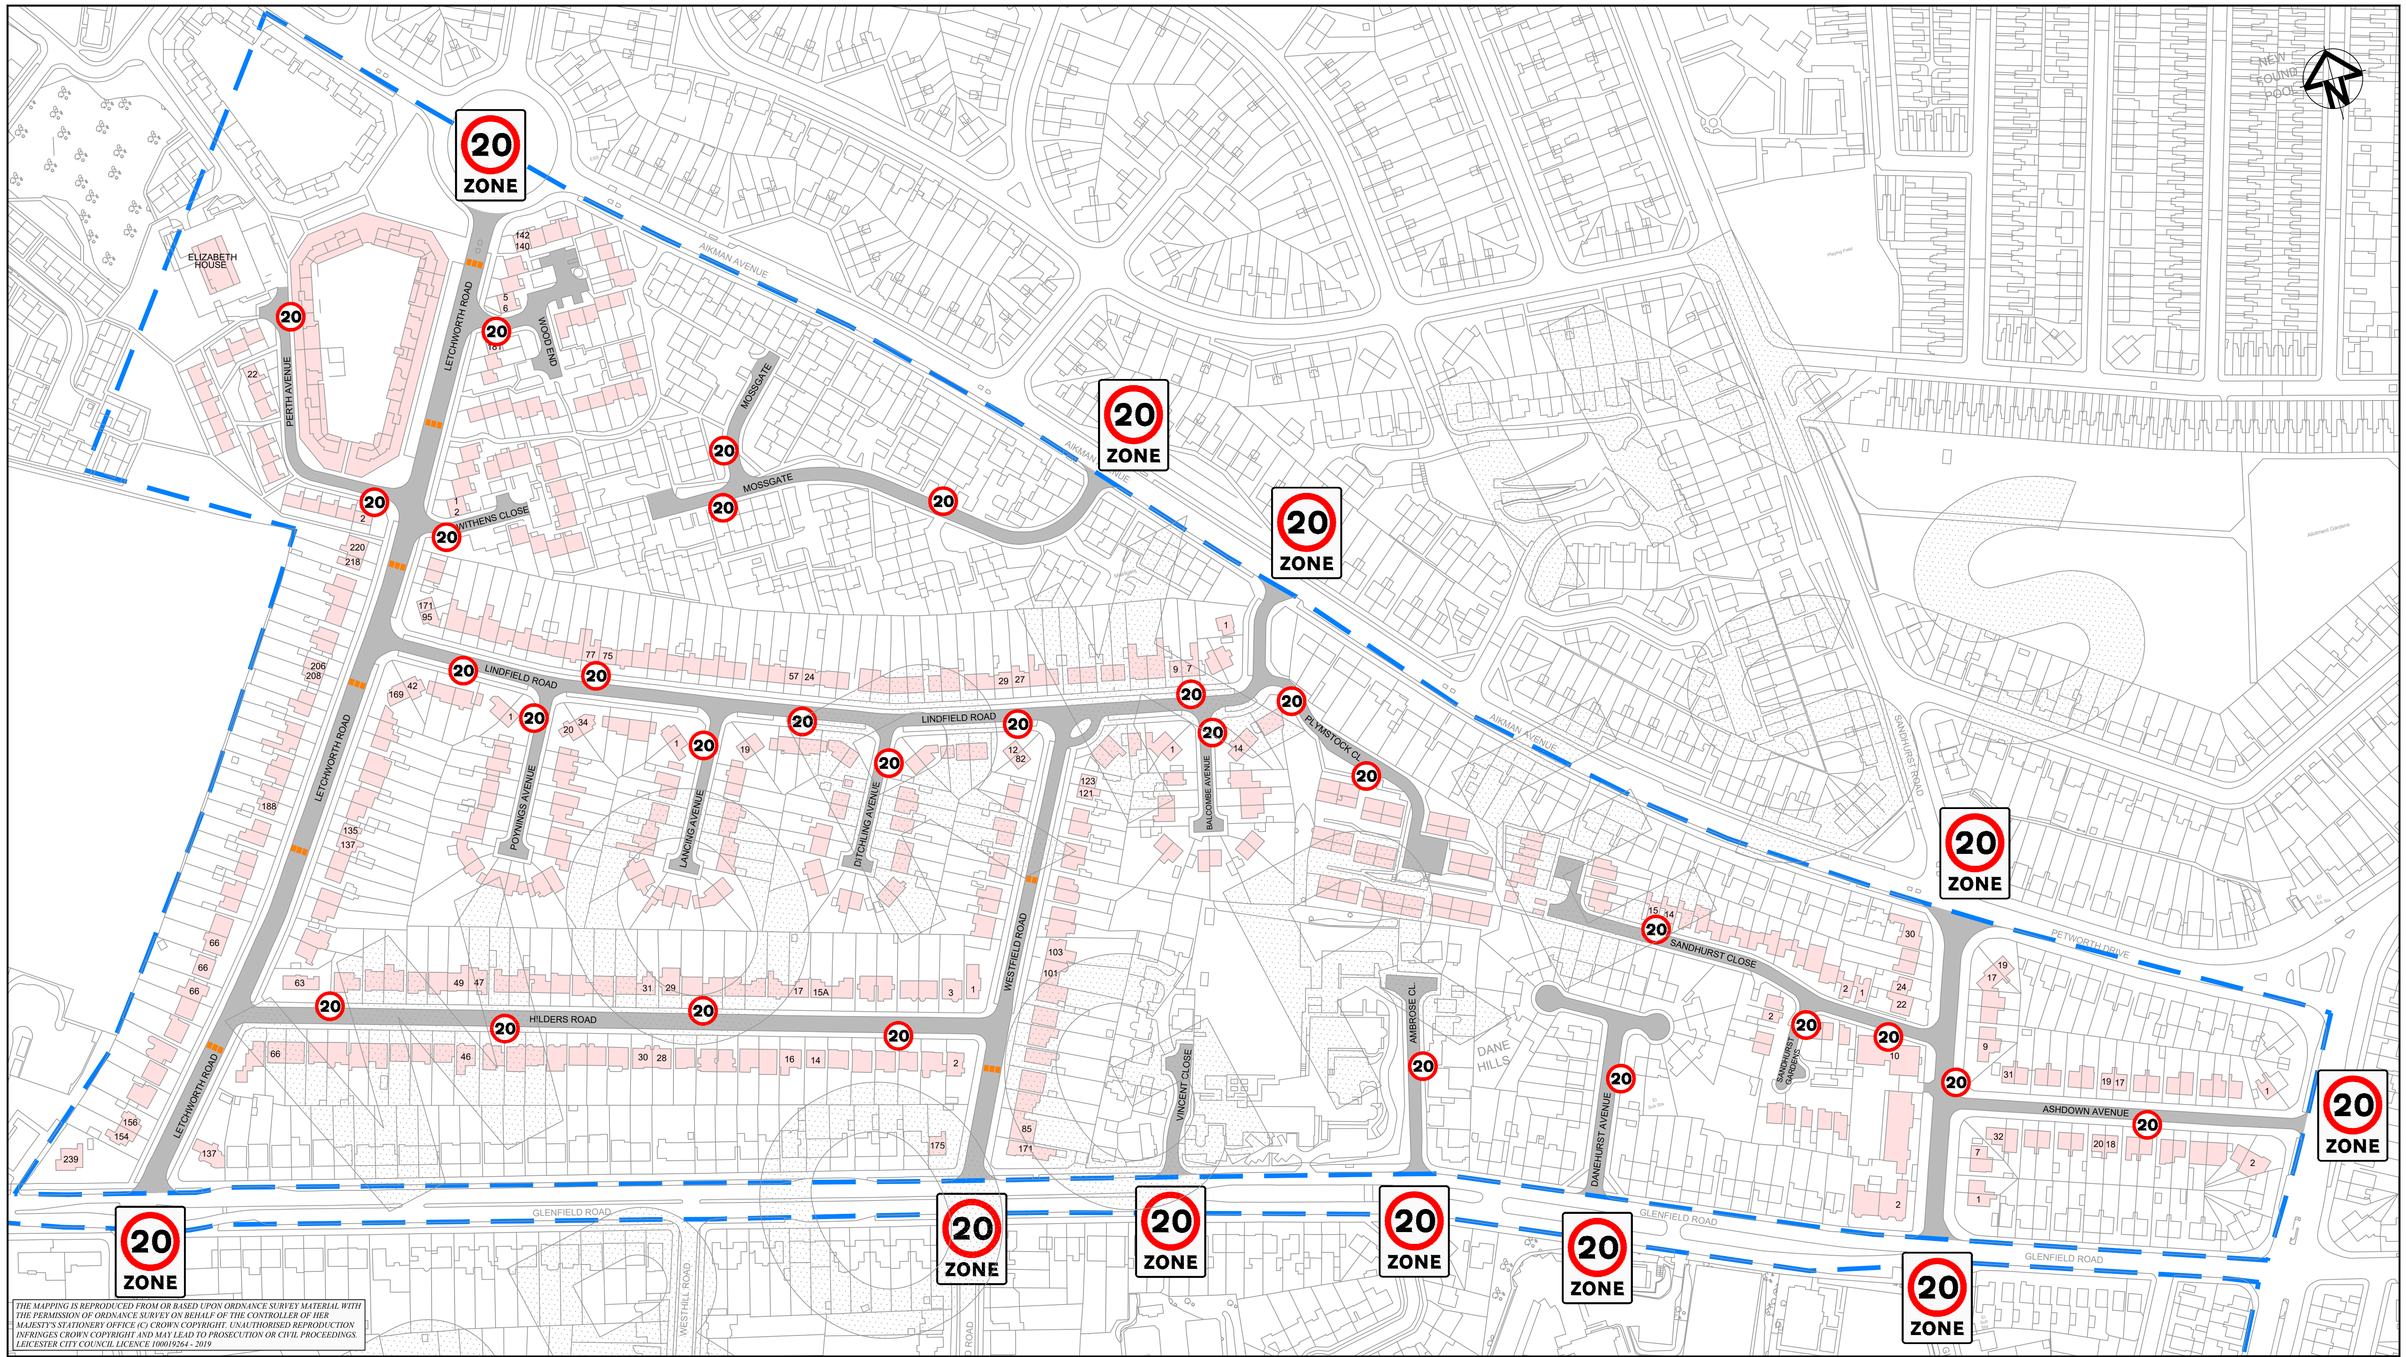

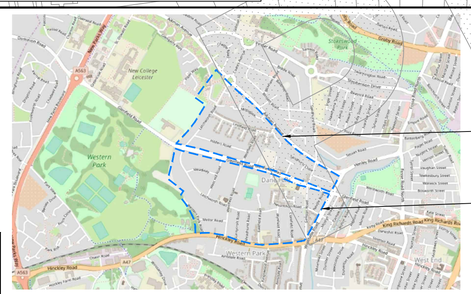

LETCHWORTH ROAD
20mph ZONE (10021054/ARC/HFS/ZZ/SK/0002)

DOVELANDS PRIMARY SCHOOL
20mph ZONE (10021054/ARC/HFS/ZZ/SK/0001)

KEY:

- PROPOSED 20mph ZONE SIGN
- PROPOSED 300mm 20mph REPEATER SIGN
- PROPOSED SPEED CUSHIONS
- PROPOSED 20mph ZONE BOUNDARY
- PROPOSED 20mph ZONE ROADS
- PROPOSED 20mph ZONE PROPERTIES
- PROPOSED FOOTWAY RESURFACING

NOTE:

1. THE LOCATION OF PROPOSED SPEED CUSHIONS & 20mph REPEATER SIGNS ARE INDICATIVE & SUBJECT TO CONFIRMATION.
2. THIS DRAWING IS FOR CONSULTATION ONLY - NOT TO BE USED FOR CONSTRUCTION.
3. CONSTRUCTION DETAILS OF SPEED CUSHIONS TO BE CONFIRMED BY LEICESTER CITY COUNCIL.

DRAFT

Leicester City Council

ARCADIS

PROPOSED 20mph ZONE - LETCHWORTH ROAD SECTION - CONSULTATION PLAN (NTS)

10021054/ARC/HFS/ZZ/SK/0002

04

100m on Original

K:\10021054 - Letchworth Dovelands 20mph\E-OurDrawings\01-WIP\SK\10021054_ARC_HFS_ZZ_SK_0001-0002 rev04.dwg